


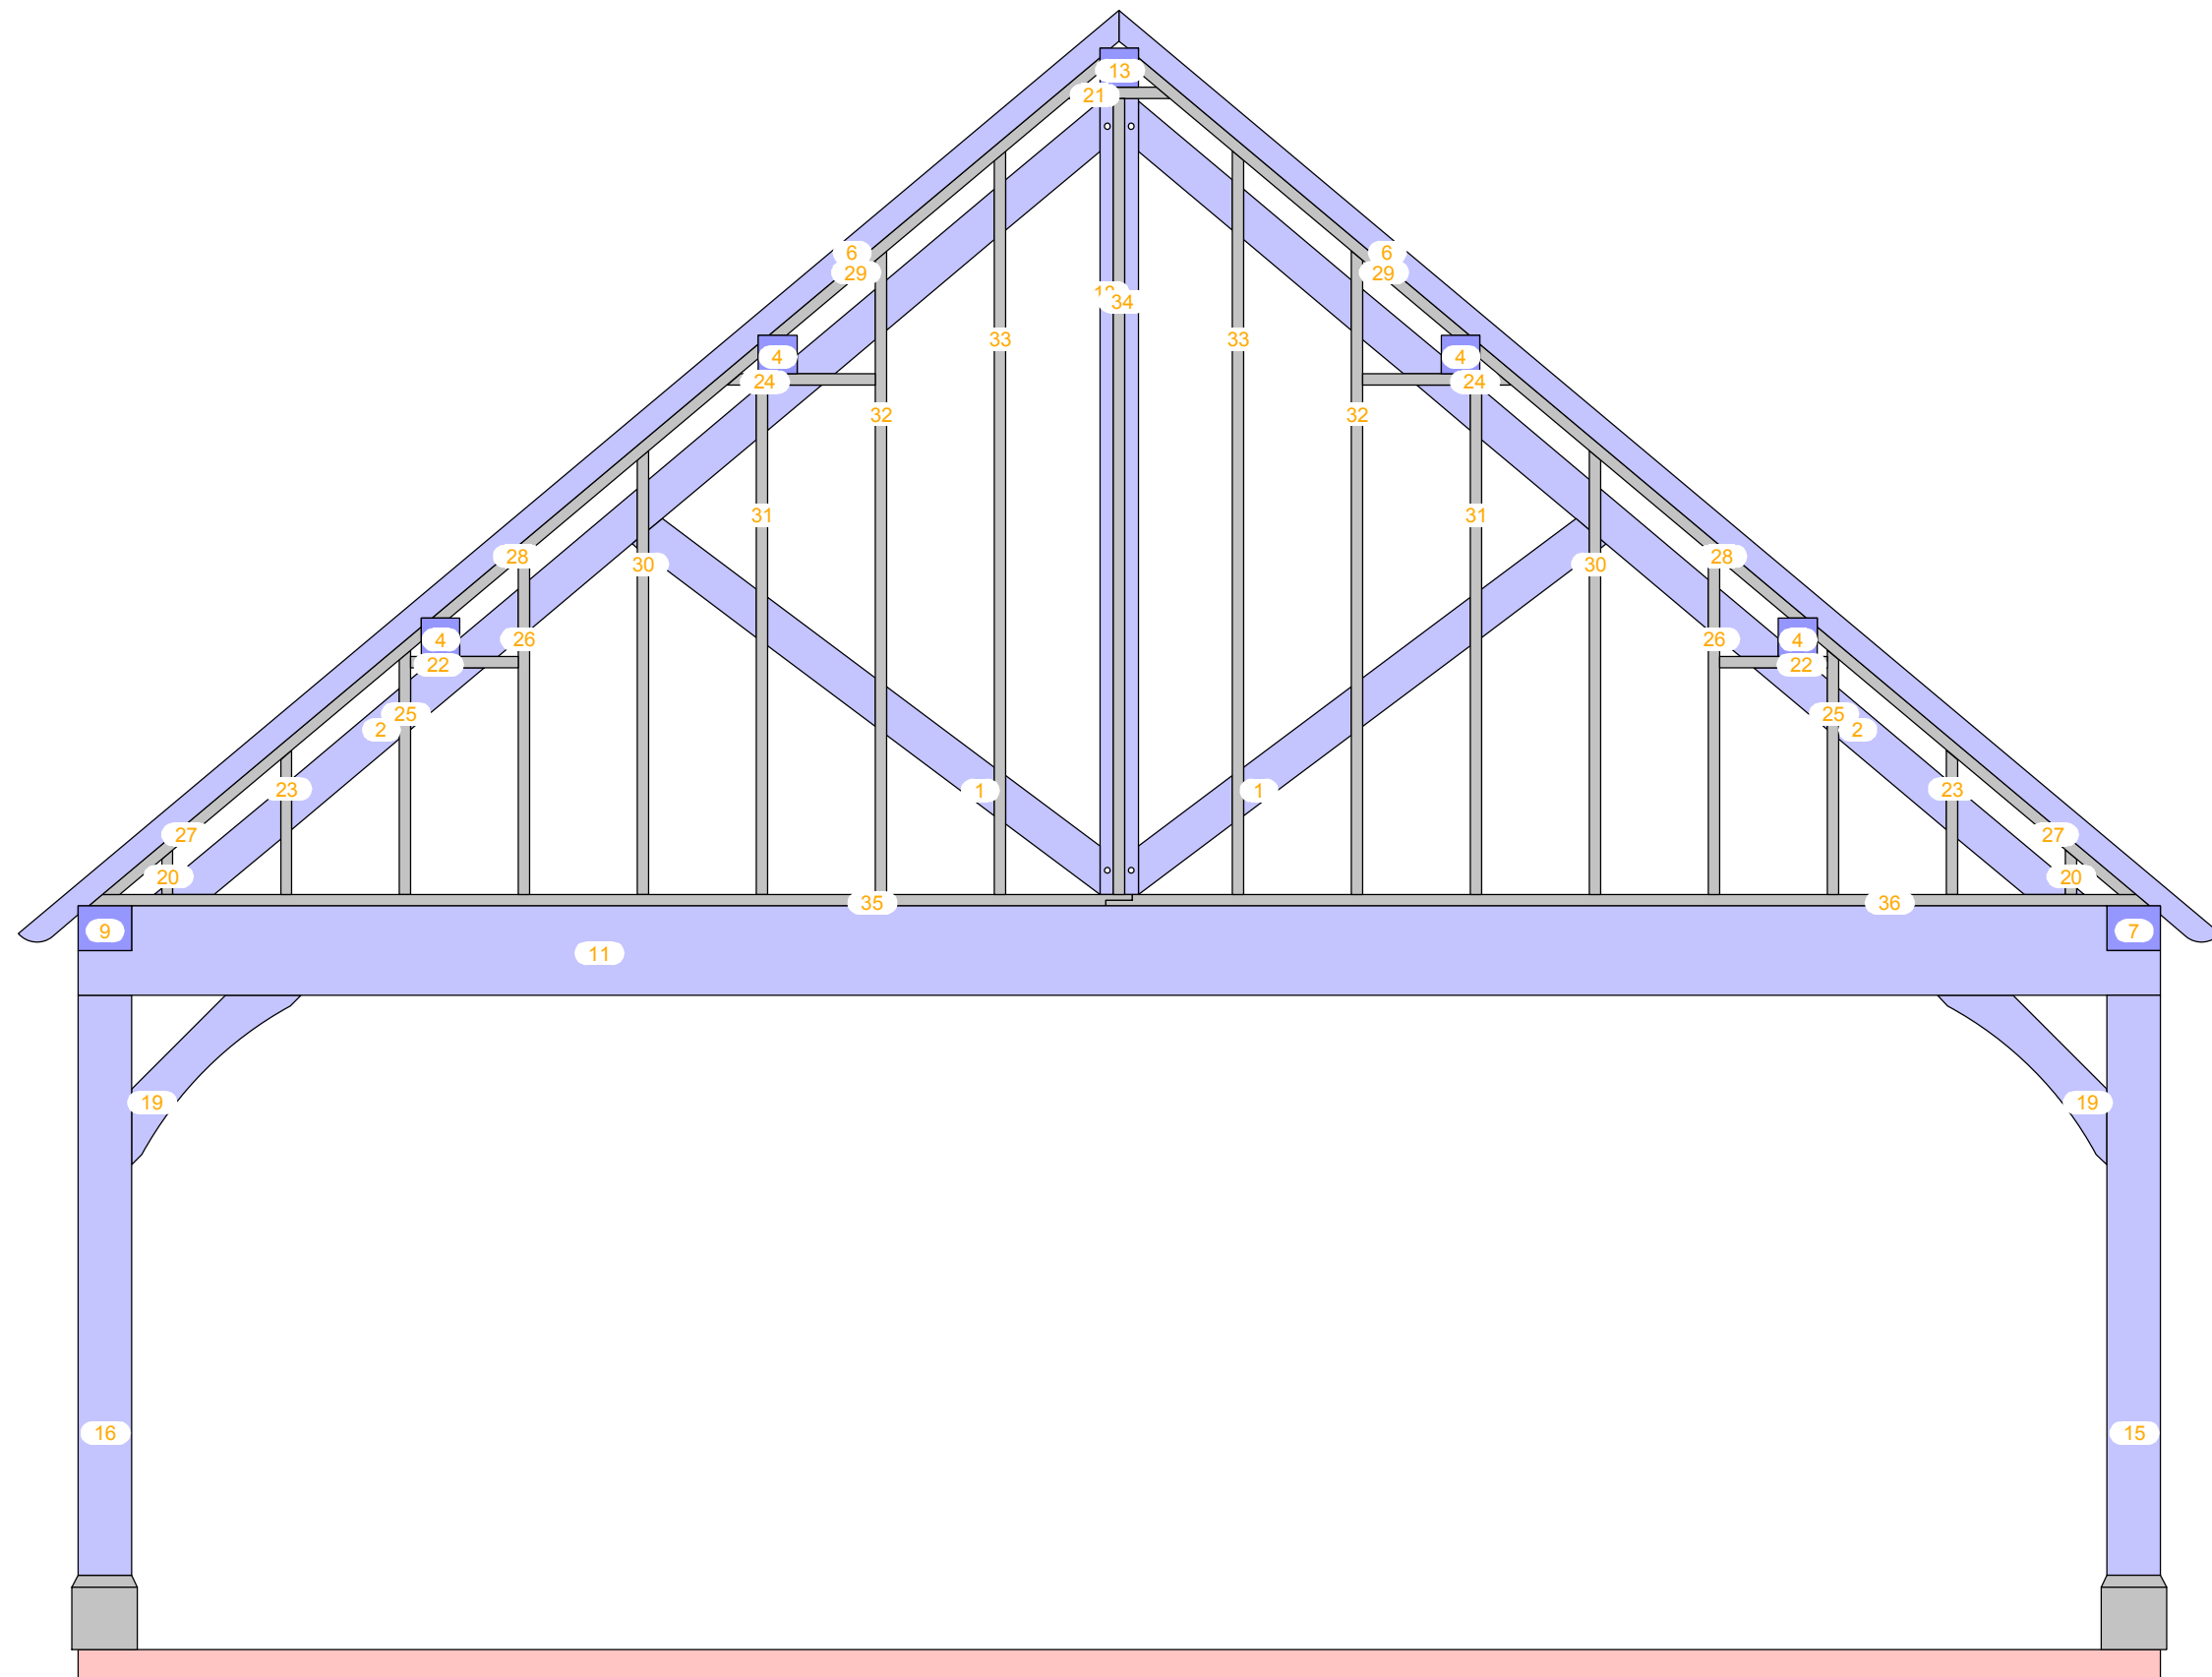

Aanzicht: -Y'

20-099

Nantes

7m x 10m